This drawing is the copyright of Apex Wiring Solutions and must not be copied or reproduced in part or in whole without their permission.

COMPUTER AIDED DRAWING - AVOID MANUAL MODIFICATION

This drawing must not be scaled.
All dimensions to be checked on site.

Reference Drawings

Drawing No.	Title

Notes:

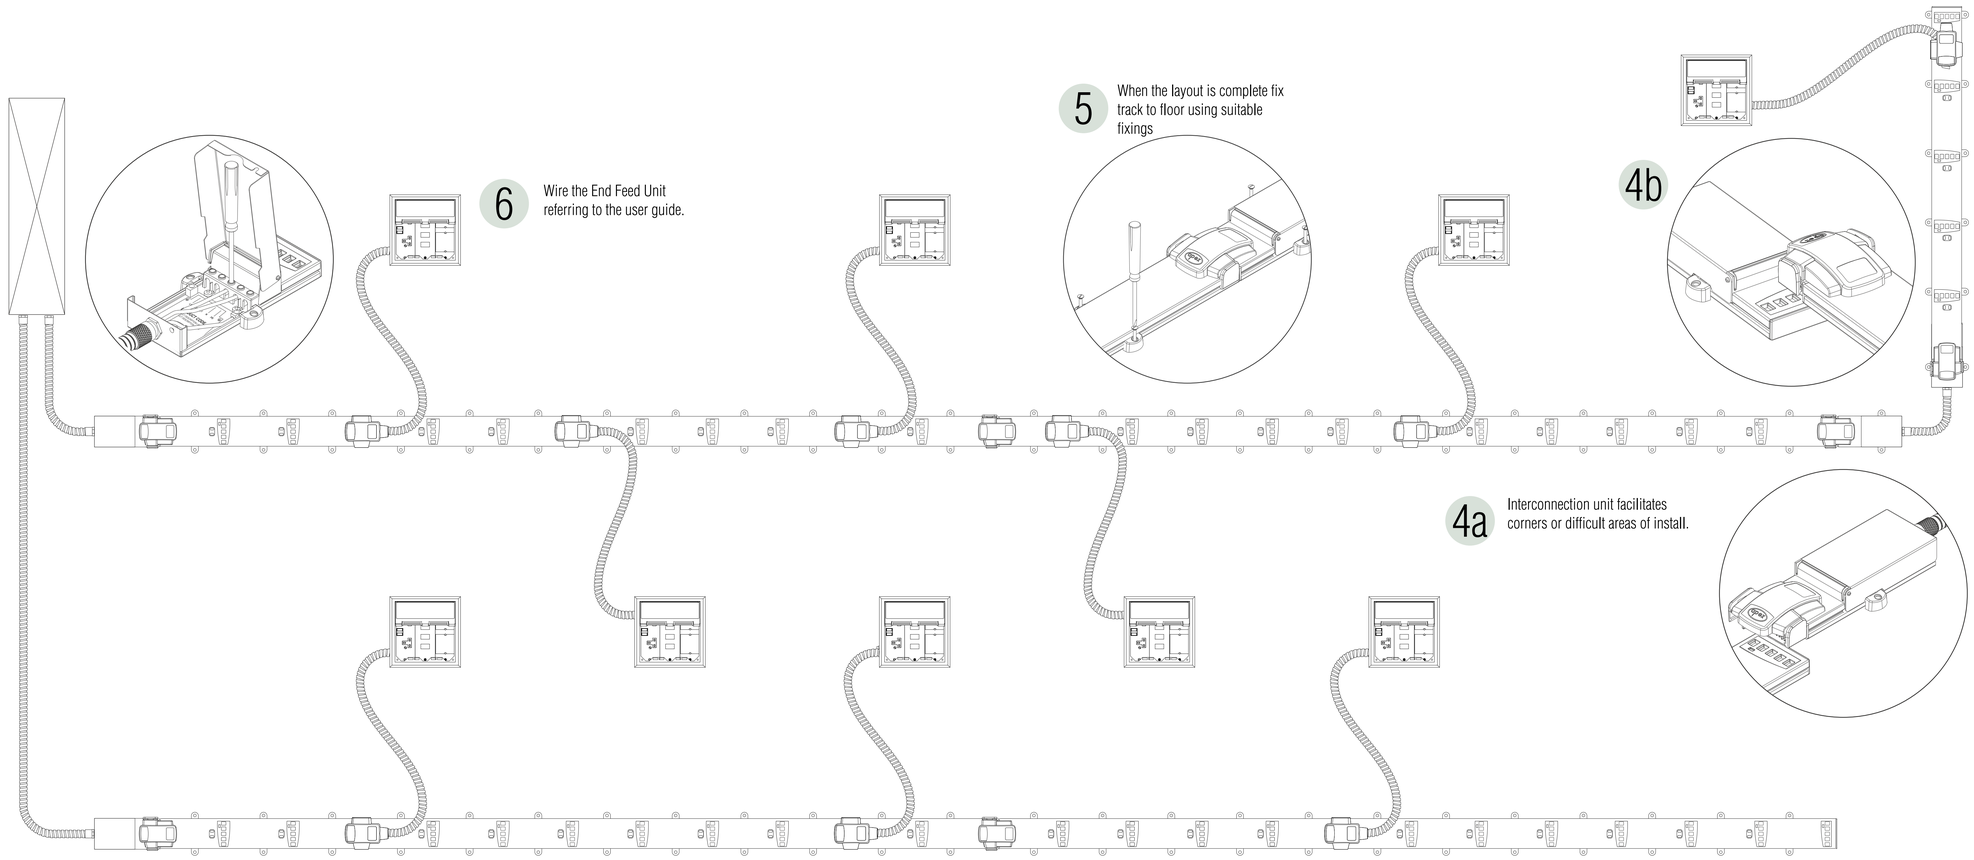

5 When the layout is complete fix track to floor using suitable fixings

6 Wire the End Feed Unit referring to the user guide.

4b

4a Interconnection unit facilitates corners or difficult areas of install.

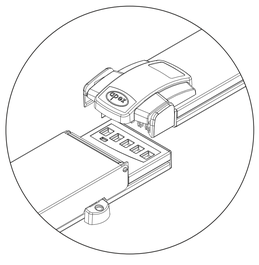

1 Position End Feed Unit and 'snap' in 1st track section.

Continue with remaining track sections as necessary. 2

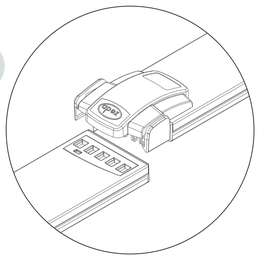

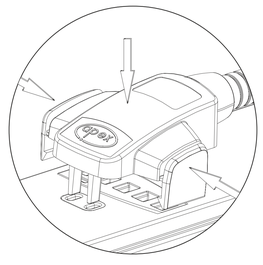

3 Fit tap-off to track.

Rev.	Date	Revision	Drn.	Chk
P01	24/07/13	PRELIMINARY ISSUE	DG	SW

Key Plan:

Status:
FOR INFORMATION

Project:
Installation Guide Powertrack

Drawing Title:
Schematic

Architect:

Consulting Engineer:

Apex Wiring Solutions
St Johns Road
Meadowfield Ind Est
Durham
DH7 8RJ

Tel: +44 (0)191 3787900 Fax: +44 (0)191 3787909
www.apexwiringsolutions.co.uk

CAD File Name:
Department: Sales & Marketing
Project: Powertrack
Scale: Do Not Scale
Original Drawing Size A0

Drawn: DG
Date: 24/07/2013
Checked: SW
Date: 24/07/2013
Appr'd: PC

Drawing Number: PT-20130702
Rev: P01